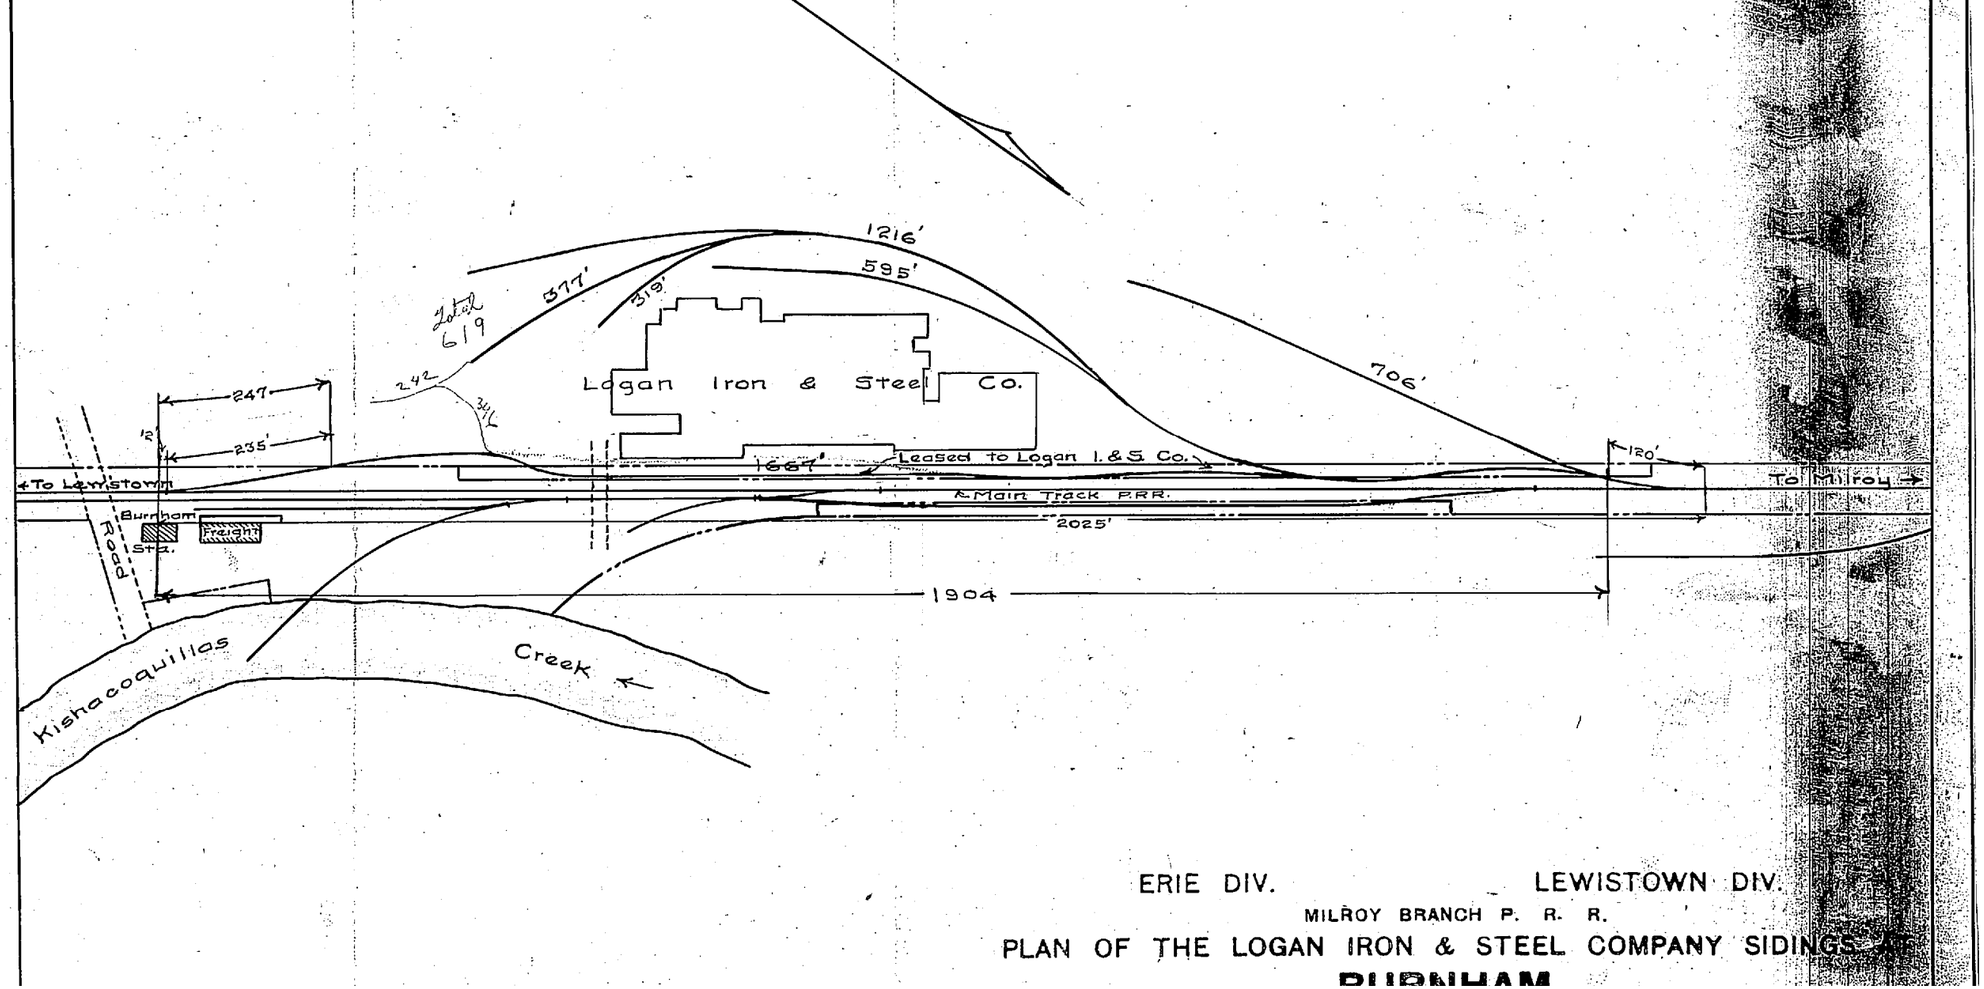

ERIE DIV. LEWISTOWN DIV.

MILROY BRANCH P. R. R.

PLAN OF THE LOGAN IRON & STEEL COMPANY SIDINGS AT

BURNHAM